## AREA STATEMENT

| | | |
|---|---|---|
| A | TOTAL PLOT AREA | 16,30,853.00 sq.m. |
| B | Less: AREA UNDER R.W. | 79,997.12 sq.m. |
| C | EFFECTIVE PLOT AREA (A-B) | 15,51,753.57 sq.m. |
| D | REQUIRED OPEN SPACE (15%) | 2,32,763.04 sq.m. |
| E | AVAILABLE OPEN SPACE (A1+A2+A3+A4+A5) | A1= 35,503.80 sq.m.<br>A2= 35,965.72 sq.m.<br>A3= 84,279.09 sq.m.<br>A4= 43,115.18 sq.m.<br>A5= 36,569.62 sq.m. |
| | TOTAL OPEN SPACE PROVIDED (sq.m.) | 2,37,013.41 sq.m. |
| F | PERMISSIBLE COVERAGE (31.73%) | 5,17,527.78 sq.m. |
| G | COVERED AREA (PROPOSED) | 1,84,780.00 sq.m. |
| H | COVERED AREA OCCUPIED BY EXISTING BUILDINGS | 13,94,973.67 sq.m.(4.28%) |
| I | FLOOR AREA OCCUPIED BY EXISTING BUILDINGS | 19,16,746.71 sq.m.(7.68%) |
| J | COVERED AREA OF PROPOSED BUILDINGS | 3,743.75 sq.m. |
| K | FLOOR AREA OF PROPOSED BUILDINGS | 7,708.49 sq.m. |
| L | COMBINED COVERED AREA | 68,210.00 sq.m.(4.19%) |
| M | COMBINED FLOOR AREA | 26,306.78 sq.m.(8.13%) |

## SCHEDULE OF BLOCK NAMES

| BLOCK No. | BLOCK NAME | STATUS | COVERED AREA (sq.m.) | FLOOR AREA (sq.m.) | BUILT-UP AREA (sq.m.) |
|---|---|---|---|---|---|
| 1. | Administrative Building | REGULARIZED | 2011.32 | 3021.57 | 3021.57 |
| 2. | Faculty of Applied Sciences (Faculty C) | REGULARIZED | 1934.38 | 3741.41 | 3845.51 |
| 3. | Electric Sub-station | REGULARIZED | 404.75 | 404.75 | 404.75 |
| 4. | Jubilee Hall | REGULARIZED | 912.63 | 912.63 | 912.63 |
| 5. | Faculty of Pure science (Faculty A ) | REGULARIZED | 2417.36 | 4812.38 | 4811.38 |
| 6. | Faculty of Arts Humanity & Social Sciences (Faculty B) | REGULARIZED | 2538.89 | 4969.95 | 5038.35 |
| 7. | Tourism Management | REGULARIZED | 839.43 | 778.66 | 839.43 |
| 8. | Library | REGULARIZED | 2576.64 | 8140.25 | 8192.61 |
| 9. | Faculty D (M.S Building (Faculty D) | REGULARIZED | 468.97 | 896.83 | 930.97 |
| 10. | Centre for Latin American Studies | REGULARIZED | 417.00 | 399.00 | 417.00 |
| 11. | Department Of Computer Science & Technology | REGULARIZED | 1127.55 | 2255.10 | 2313.09 |
| 12. | Girls Hostel - I | REGULARIZED | 948.00 | 1896.00 | 1896.00 |
| 13. | Girls Hostel - II | REGULARIZED | 743.45 | 1031.85 | 1393.45 |
| 14. | Women's Hostel - I | REGULARIZED | 2007.40 | 3814.10 | 4014.14 |
| 15. | Vice-Chancellor's Bungalow | REGULARIZED | 186.82 | 282.72 | 281.63 |
| 16. | Registrar's Bungalow | REGULARIZED | 152.38 | 213.44 | 335.12 |
| 17. | A type Bungalow (8 nos) | REGULARIZED | 1963.52 | 306.8x8 =2454.88 | 490.81x8 =3207.12 |
| 18. | B type Bungalow (10 nos) | REGULARIZED | 3068.90 | 276.80x10 =2768.00 | 344.45x10 =3444.50 |
| 19. | C type Flats (4 nos) | REGULARIZED | 667.52 | 277.24x4 =1092.96) | 333.76x4 =1335.04 |
| 20. | D type Flats (3 nos) | REGULARIZED | 358.83 | 333.56x3 =967.71 | 396.50x3 =1068.00 |
| 21. | D type with garage (1 no) | REGULARIZED | 122.75 | 95.72 | 121.12 |
| 22. | A Type Flats ( 5 nos) | REGULARIZED | 990.05 | 639.42x5 =1918.86 | 886.90x3 =2658.12 |
| 23. | B Type Flats (8 nos) | REGULARIZED | 237.69 | 340.90x8 =2704.75 | 796.46x5 =3782.00 |
| 24. | Confidential Exam Building (earlier Applied Zoology Lab) | REGULARIZED | 451.70 | 616.19 | 629.48 |
| 25. | Shopping Centre | REGULARIZED | 301.33 | 413.20 | 429.74 |
| 26. | International Guest house | REGULARIZED | 726.18 | 1171.04 | 1396.38 |
| 27. | Human Resource Development unit | REGULARIZED | 445.18 | 1745.19 | 1503.38 |
| 28. | Women's Hostel - II | APPROVED | 445.98 | 1057.70 | 1315.33 |
| 29. | Gymnasium and Recreation Centre | REGULARIZED | 164.61 | 290.92 | 315.28 |
| 30. | Faculty Canteen | REGULARIZED | 671.47 | 657.97 | 671.47 |
| 31. | Health Centre | REGULARIZED | 191.56 | 184.99 | 191.56 |
| 32. | Sports Pavilion ( Changing room | REGULARIZED | 326.17 | 326.17 | 326.17 |
| 33. | Guest House | REGULARIZED | 367.50 | 356.89 | 3777.11 |
| 34. | University Science Instrumentation Centre (USIC) | REGULARIZED | 278.35 | 533.27 | 551.20 |
| 35. | Examination Building | REGULARIZED | 303.87 | 871.70 | 883.10 |
| 36. | Men's Hostel-I | REGULARIZED | 1625.13 | 3895.32 | 4303.18 |
| 37. | Department Of Electronics | REGULARIZED | 678.56 | 1433.23 | 1491.23 |
| 38. | Science Block (Faculty E) | REGULARIZED | 7353.37 | 13068.93 | 13581.37 |
| 39. | Commerce/ Management Department(Faculty F) | APPROVED | 4552.26 | 4552.26 | 4552.26 |
| 40. | Shyam Prasad Mukherjee Stadium | REGULARIZED | 8362.19 | 14152.64 | 15329.16 |
| 41. | Married Accomodation for Residents of Transit Quarter | APPROVED | 511.97 | 1472.94 | 2076.53 |
| 42. | Shop (2 nos.) | REGULARIZED | 46.08 | 46.08 | 46.08 |
| 43. | Post Office | REGULARIZED | 197.00 | 197.00 | 225.12 |
| 44. | Department of Management | REGULARIZED | 332.89 | 497.34 | 497.34 |
| 45. | Plant Physiology glass House | REGULARIZED | 77.19 | 77.19 | 77.19 |
| 46. | Research Students' Hostel | APPROVED | 181.50 | 341.50 | 341.50 |
| 47. | Women's Hostel Extension | APPROVED | 170.87 | 170.87 | 170.87 |
| 48. | STDC Building | REGULARIZED | 266.64 | 533.36 | 533.36 |
| 49. | GSBL Building | REGULARIZED | 266.64 | 533.36 | 533.36 |
| A | TOTAL EXISTING (sq.m.) | | **55,296.51** | **90,569.05** | **1,10,952.05** |
| 50. | Nanchar Partkar School of Law, Governance & Public Policy | SUBMITTED | 2,197.78 | 4,395.56 | 4,395.56 |
| 51. | Classroom Annexe to Faculty Block F | SUBMITTED | 482.81 | 911.72 | 965.63 |
| 52. | Department of Commerce | SUBMITTED | 943.78 | 1,481.93 | 1,740.93 |
| 53. | Computer Centre | SUBMITTED | 312.08 | 454.27 | 628.16 |
| 54. | School of Physical & Applied Sciences | SUBMITTED | 2,203.36 | 3,718.04 | 4,177.04 |
| 55. | Hall for Confidential Exam Building - Annexe | SUBMITTED | 195.20 | 195.20 | 195.20 |
| 56. | Institute of Digital Learning & Initiatives (IDLI) | SUBMITTED | 1,143.76 | 2,147.03 | 2,298.06 |
| 57. | School of Earth, Ocean & Atmospheric Sciences | PROPOSED | 1,493.46 | 3,029.47 | 3,432.92 |
| 58. | Biochemistry Laboratories in the School of Chemical Science | PROPOSED | 1218.87 | 2289.30 | 2,402.26 |
| B | TOTAL PROPOSED (sq.m.) | | **10,350.19** | **20,628.44** | **23298** |
| 59. | **Men's & International Hostel** | **NEW PROPOSED** | **1355** | **3736.94** | **3736.94** |
| 60. | **Women's Hostel** | **NEW PROPOSED** | **1228.35** | **3371.55** | **3371.55** |
| 61. | **Futsal court** | **NEW PROPOSED** | **0** | **0** | **0** |
| | COMBINED EXISTING + PROPOSED (sq.m.) | | **68,210.05** | **1,26,306.78** | **1,41,359.34** |

## TOTAL PLOT AREA

| Sr.No. | VILLAGE | SURVEY No. | AREA (sq.m.) |
|---|---|---|---|
| 1 | TALEGAO | 200 | 32,150.00 |
| 2 | TALEGAO | 202 | 63,110.00 |
| 3 | TALEGAO | 213 | 8,450.00 |
| 4 | TALEGAO | 215 | 33,500.00 |
| 5 | TALEGAO | 216 | 5,360.00 |
| 6 | TALEGAO | 218 | 22,550.00 |
| 7 | TALEGAO | 219 | 42,500.00 |
| 8 | TALEGAO | 220 / 1 | 41,750.00 |
| 9 | TALEGAO | 220 / 2 | 5,000.00 |
| 10 | TALEGAO | 220 / 3 | 2,075.00 |
| 11 | TALEGAO | 220 / 4 | 1,500.00 |
| 12 | TALEGAO | 220 / 5 | 1,500.00 |
| 13 | TALEGAO | 221 / 1 | 23,500.00 |
| 14 | TALEGAO | 221 / 2 | 1,450.00 |
| 15 | TALEGAO | 221 / 3 | 2,900.00 |
| 16 | TALEGAO | 221 / 4 | 1,500.00 |
| 17 | TALEGAO | 221 / 5 | 1,500.00 |
| 18 | TALEGAO | 221 / 6 | 1,600.00 |
| 19 | TALEGAO | 222 / 1 | 89.00 |
| 20 | TALEGAO | 222 | 37,668.00 |
| 21 | TALEGAO | 227 | 5,744.00 |
| 22 | TALEGAO | 228 | 15,350.00 |
| 23 | TALEGAO | 229 | 13,080.00 |
| 24 | TALEGAO | 230 / 1 | 31,000.00 |
| 25 | CALAPUR | 194/C | 9,514.00 |
| 26 | CALAPUR | 232 | 17,585.00 |
| 27 | CALAPUR | 233 | 33,453.00 |
| 28 | TALEGAO | 272 / 1 | 1,562.00 |
| 29 | TALEGAO | 272 / 2 | 14,762.00 |
| 30 | TALEGAO | 272 / 3 | 8,388.00 |
| 31 | TALEGAO | 272 / 4 | 2,244.00 |
| 32 | TALEGAO | 272 / 5 | 176.00 |
| 33 | CALAPUR | 133 | 6,050.00 |
| 34 | CALAPUR | 150 | 13,444.00 |
| 35 | CALAPUR | 156 | 8,538.00 |
| 36 | CALAPUR | 157 | 2,725.00 |
| 37 | CALAPUR | 158 | 38,300.00 |
| 38 | CALAPUR | 141 | 9,477.00 |
| 39 | CALAPUR | 225 | 5,350.00 |
| 40 | CALAPUR | 200 | 19,013.00 |
| 41 | CALAPUR | 201 | 18,500.00 |
| 42 | CALAPUR | 202 | 20,970.00 |
| 43 | CALAPUR | 203 | 13,500.00 |
| 44 | CALAPUR | 134 / 1 | 19,275.00 |
| 45 | CALAPUR | 134 / 2 | 1,250.00 |
| 46 | CALAPUR | 140 | 11,681.00 |
| 47 | CALAPUR | 204 | 18,000.00 |
| 48 | CALAPUR | 204 | 23,449.00 |
| 49 | CALAPUR | 205 | 13,000.00 |
| 50 | CALAPUR | 217 / 1 | 54,000.00 |
| 51 | CALAPUR | 217 / 2 | 6,210.00 |
| 52 | CALAPUR | 217 / 3 | 38,080.00 |
| 53 | CALAPUR | 195 / 1 | 10,219.00 |
| 54 | CALAPUR | 195 / 2 | 4,457.00 |
| 55 | CALAPUR | 195 / 3 | 15,479.00 |
| 56 | CALAPUR | 195 / 4 | 11,151.00 |
| 57 | CALAPUR | 195 / 5 | 11,000.00 |
| 58 | CALAPUR | 203 | 34,964.00 |
| 59 | CALAPUR | 211 | 24,343.00 |
| 60 | CALAPUR | 212 | 13,150.00 |
| 61 | CALAPUR | 213 | 19,820.00 |
| 62 | CALAPUR | 214 | 46,275.00 |
| 63 | CALAPUR | 215 | 7,350.00 |
| 64 | CALAPUR | 221 / 1 | 935.00 |
| 65 | CALAPUR | 221 / 2 | 29,570.00 |
| 66 | CALAPUR | 227 | 26,078.00 |
| 67 | CALAPUR | 228 | 68,360.00 |
| 68 | CALAPUR | 229 | 13,800.00 |
| 69 | CALAPUR | 230 | 15,355.00 |
| 70 | CALAPUR | 194/A | 2,716.00 |
| 71 | CALAPUR | 194/B | 13,570.00 |
| 72 | CALAPUR | 205 | 33,196.00 |
| 73 | CALAPUR | 206 | 44,797.00 |
| 74 | CALAPUR | 207 | 50,547.00 |
| 75 | CALAPUR | 212 | 25,005.00 |
| 76 | CALAPUR | 216 | 16,146.00 |
| 77 | CALAPUR | 218 | 19,350.00 |
| 78 | CALAPUR | 219 | 3,325.00 |
| 79 | CALAPUR | 226 | 15,394.00 |
| 80 | BAMBOLIM | 30 | 32,275.00 |
| 81 | BAMBOLIM | 31 / 2Pt | 79,700.00 |
| 82 | BAMBOLIM | 28 | 63,900.00 |
| 83 | BAMBOLIM | 28 / 1 | 4,450.00 |
| 84 | BAMBOLIM | 28 / 2 | 1,450.00 |
| 85 | BAMBOLIM | 28 / 3 | 2,700.00 |
| 86 | BAMBOLIM | 28 / 4 | 2,500.00 |
| 87 | BAMBOLIM | 28 / 5 | 2,700.00 |
| 88 | BAMBOLIM | 28 / 6 | 2,475.00 |
| 89 | BAMBOLIM | 28 / 7 | 2,350.00 |
| 90 | BAMBOLIM | 28 / 8 | 11,450.00 |
| 91 | BAMBOLIM | 28 / 9 | 700.00 |
| 92 | BAMBOLIM | 28 / 10 | 900.00 |
| 93 | BAMBOLIM | 27 / 1 | 25,414.00 |

TOTAL PLOT AREA : 16,30,853.00

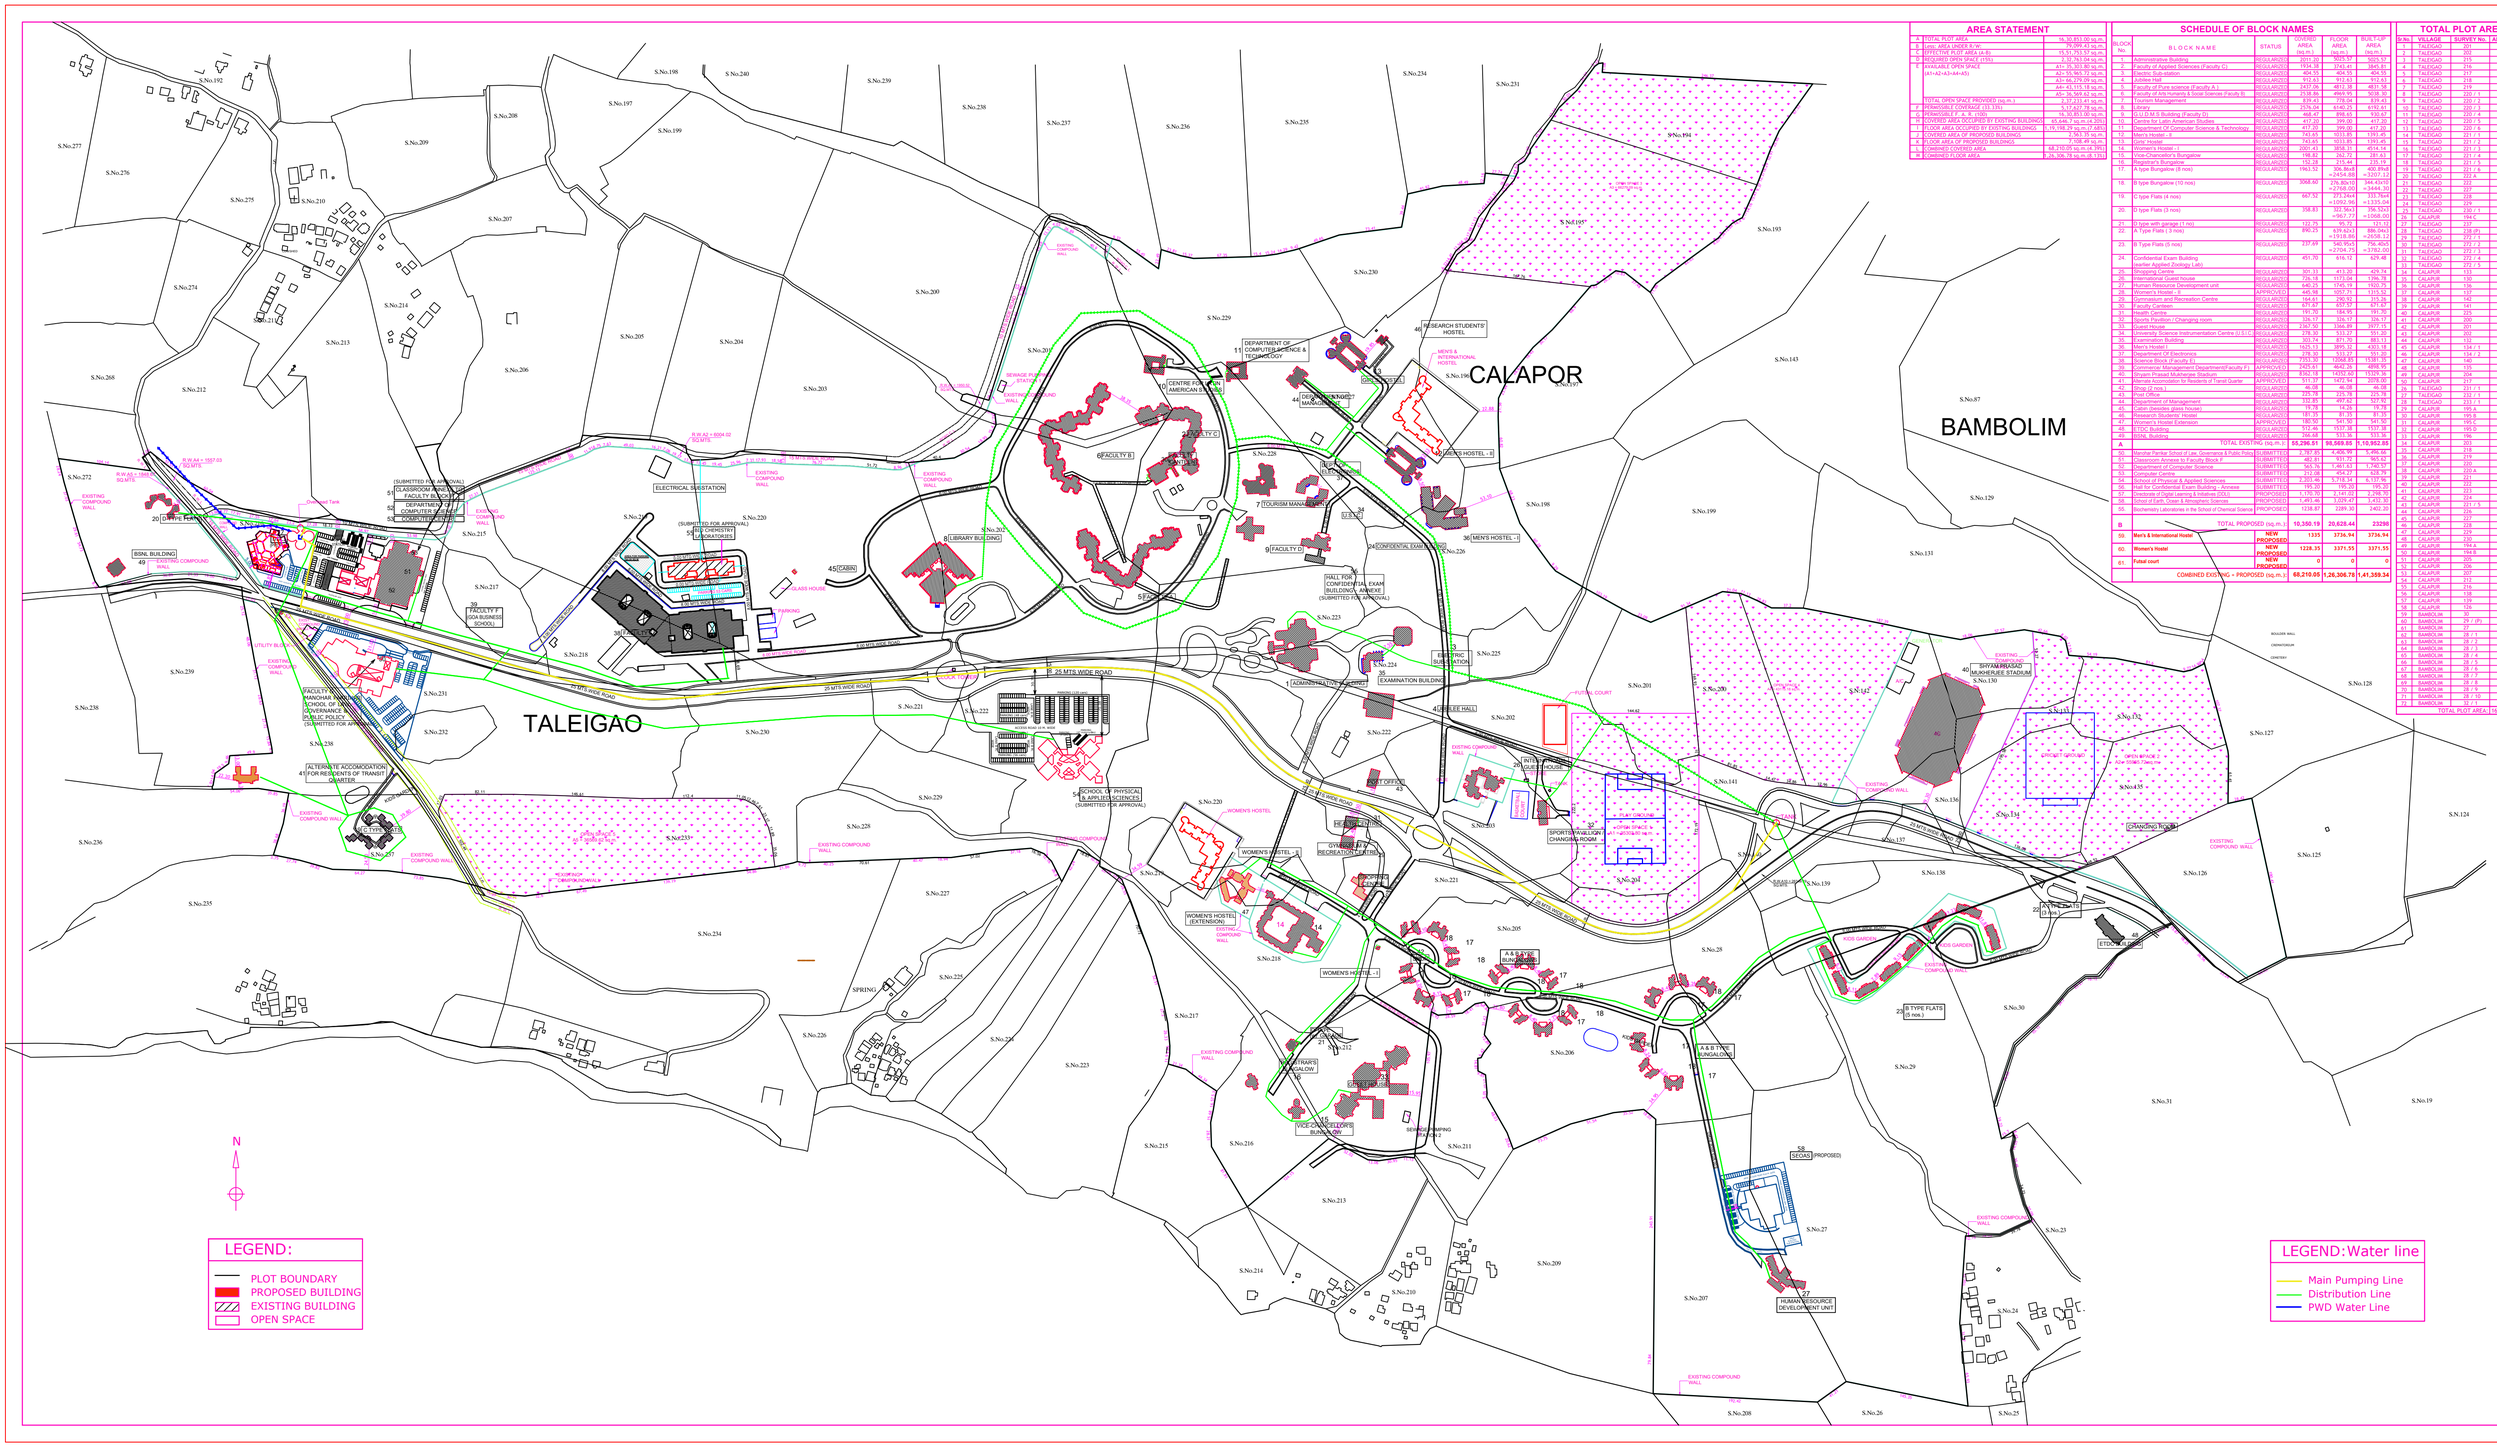


N

## LEGEND:

- PLOT BOUNDARY
- PROPOSED BUILDING
- EXISTING BUILDING
- OPEN SPACE

## LEGEND: Water line

- Main Pumping Line
- Distribution Line
- PWD Water Line